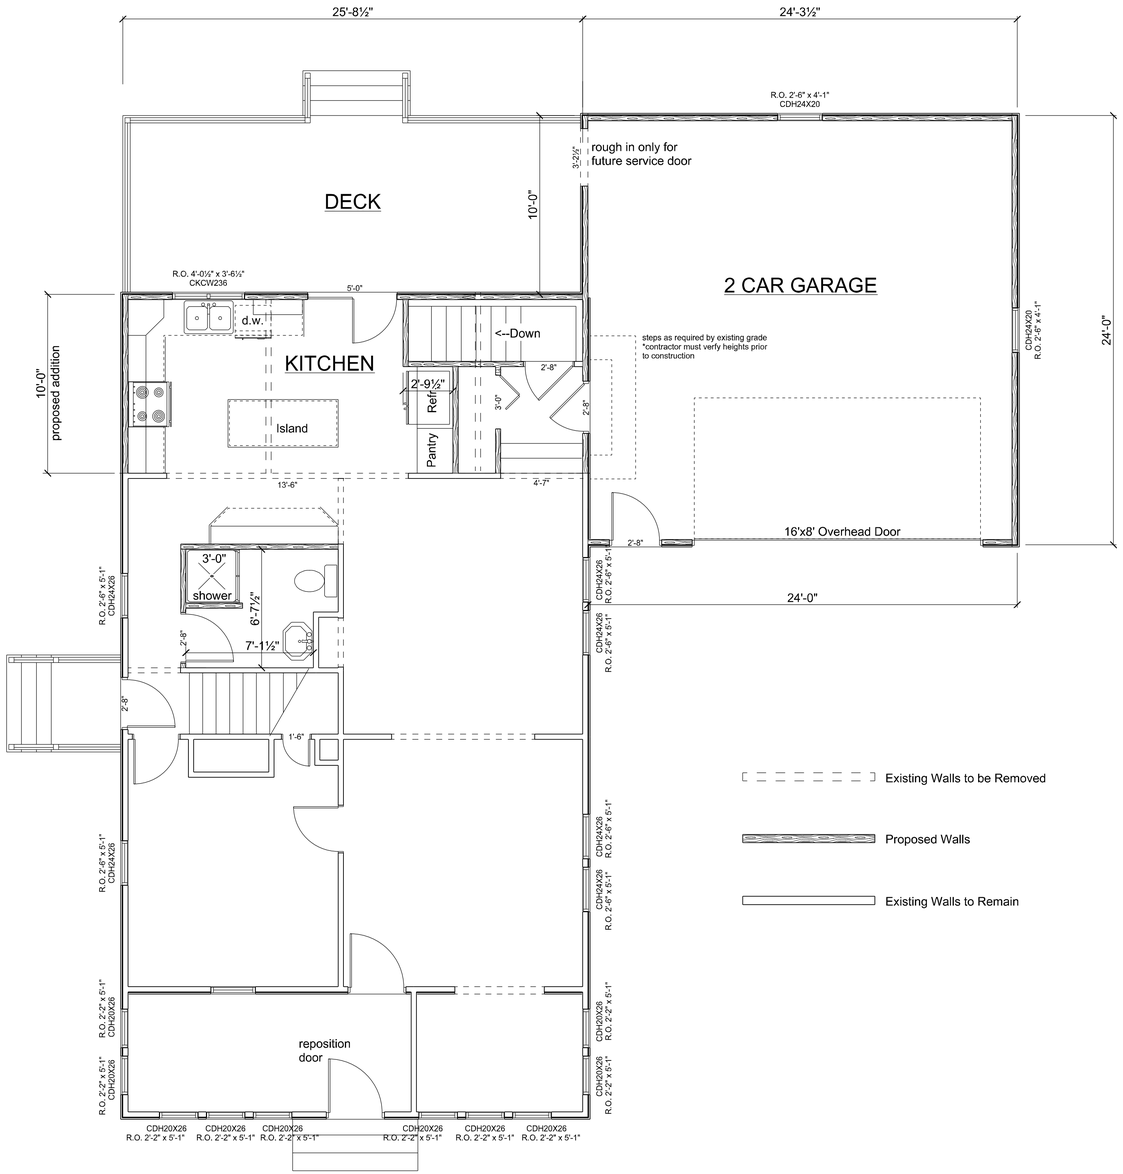

1ST FLOOR PLAN

SCALE: 1/4" = 1'-0"

Existing Walls to be Removed

Proposed Walls

Existing Walls to Remain

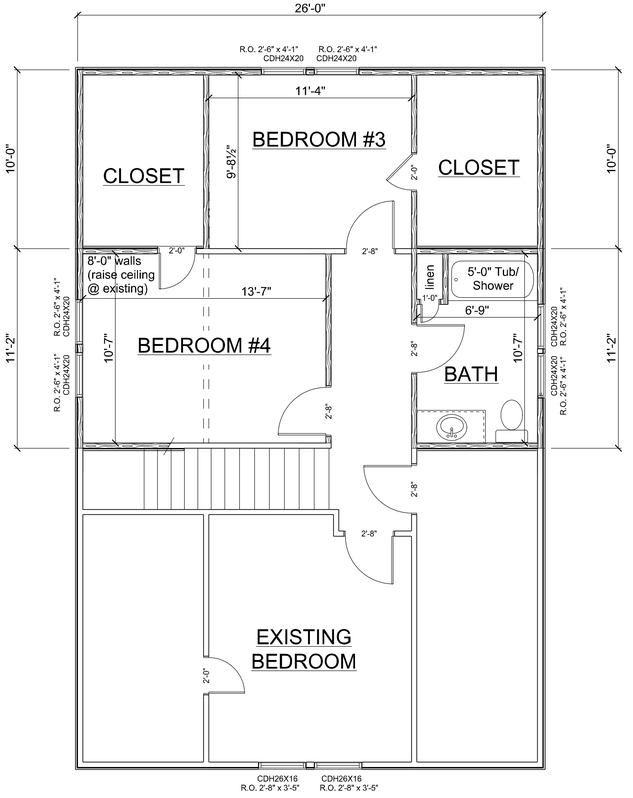

2ND FLOOR PLAN

SCALE: 1/4" = 1'-0"

NOTICE
Although every effort has been made in designing and preparing these plans and specifications to provide accurate information, dimensions should be field verified and shall govern. Contractor is responsible for any changes or adjustments required during actual construction. The installer is also responsible to follow all state and local codes.

NOTICE
THESE PLANS ARE ESPECIALLY DESIGNED FOR USE BY THE BUILDING OWNER AND ARE THE PROPERTY OF OOSTBURG LUMBER COMPANY, INC. THEY ARE NOT TO BE USED IN ANY WAY, NOR COPIED IN WHOLE OR IN PART, WITHOUT THE EXPRESSED WRITTEN CONSENT OF OOSTBURG LUMBER COMPANY, INC.

OOSTBURG LUMBER COMPANY, INC.
Visit us at:
www.oostburglumber.com
E-mail to:
blukens@oostburglumber.com
1218 Center Ave.
Oostburg, WI 53070
Phone: (920) 564-2378
Fax: (920) 564-3040

PROJECT FOR:
X

SCALE: 1/4" - 1'-0"
DATE: 8-20-07
REV. DATE: 9-28-2007
REV. DATE: 11-16-2007
DRAWN BY:
Benji Lukens